Name of Work:- Improvements to roads and drains at Amruthalli main roads and kariyanna layout in ward no.07.

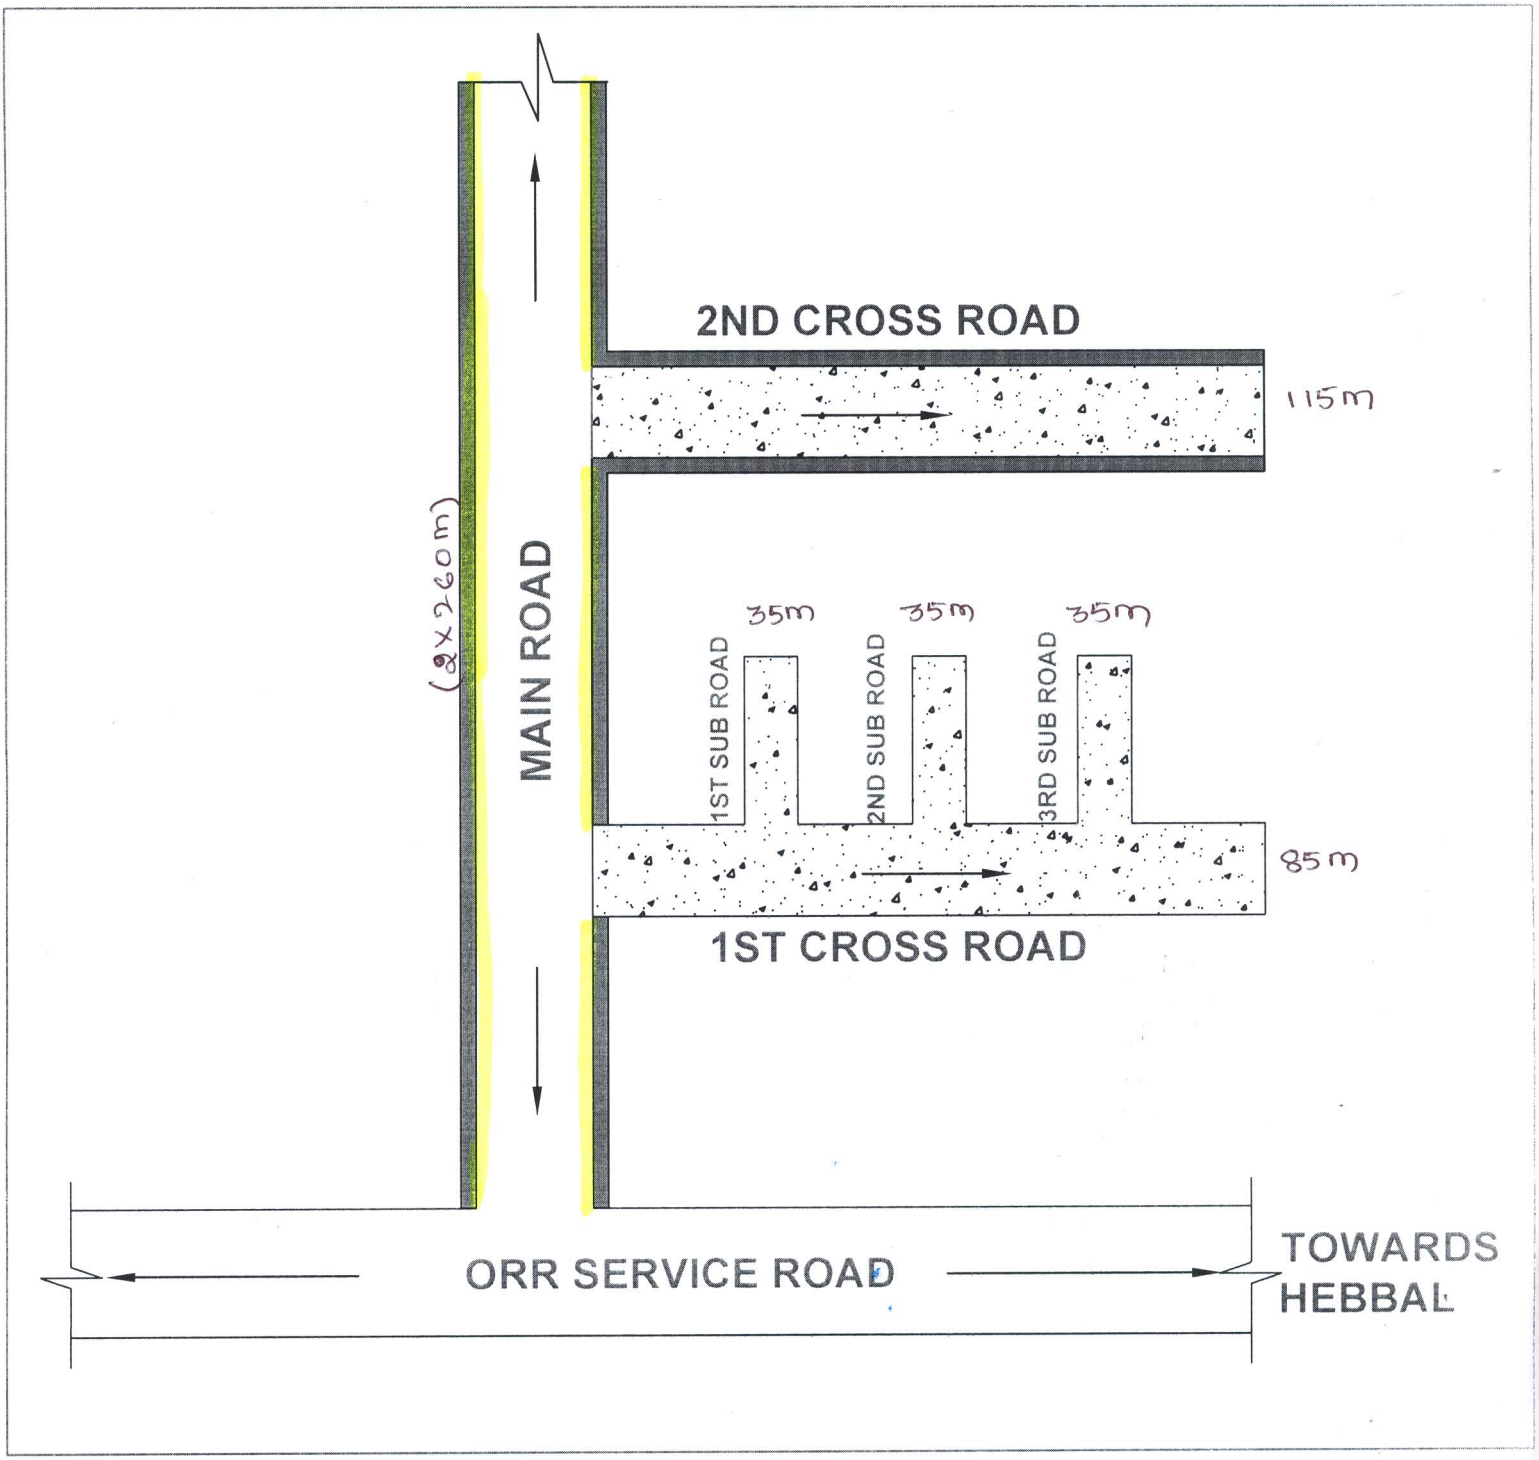

INDEX

- RCC drain
- BS slab drain
- CC road.

Asstt. E.E.
AE(W7)